




PRELIMINARY ELEVATIONS

1 STAGE DOOR RD. FISHKILL, NY

REVISIONS	
DATE:	DESCRIPTION:

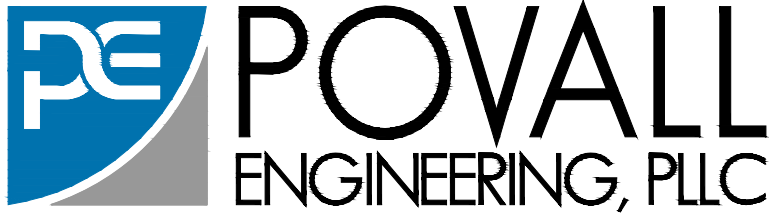

WILLIAM H. POVALL III, P.E.
N.Y.S.P.E. LICENSE #075020

3 NANCY COURT, SUITE 4
WAPPINGERS FALLS, NY 12590

TEL.: (845) 897-8205
FAX: (845) 897-0042

DURANTS EVENT RENTALS

ELEVATION DRAWING

TOWN OF WAPPINGER


DUTHCESS COUNTY, NEW YORK

JOB #:	2607
DATE:	08-10-26
SCALE:	N.T.S.
A-1	



SOUTH ELEVATION


SCALE: 1" = 20'

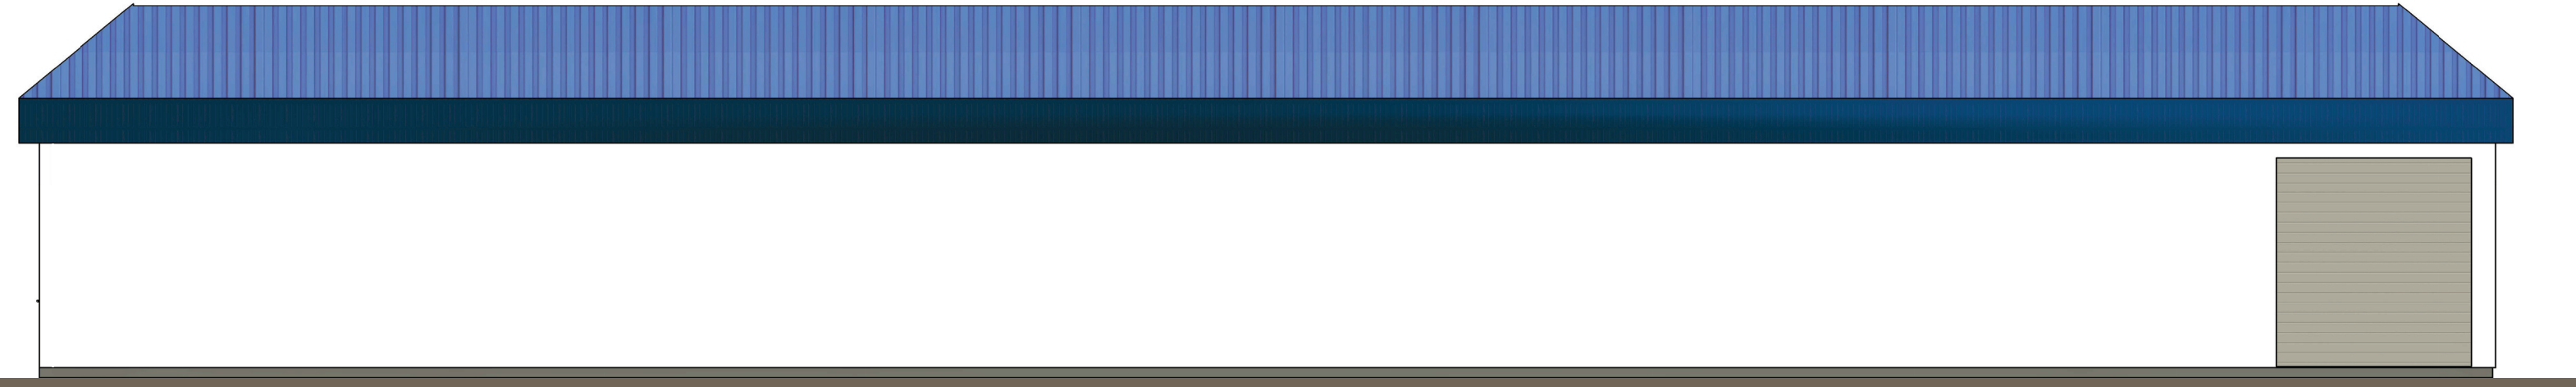

NORTH ELEVATION

SCALE: 1" = 20'

REVISIONS	
DATE:	DESCRIPTION:

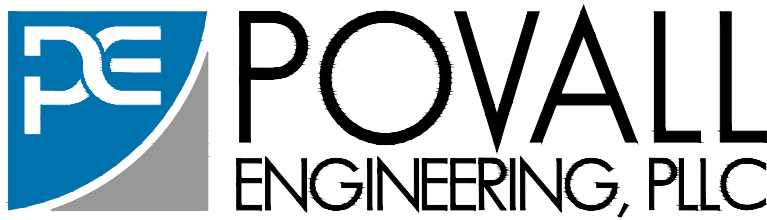

WILLIAM H. POVALL III, P.E.
N.Y.S.P.E. LICENSE #075020


3 NANCY COURT, SUITE 4
WAPPINGERS FALLS, NY 12590

TEL.: (845) 897-8205
FAX: (845) 897-0042


DURANTS EVENT RENTALS
ELEVATION DRAWING

TOWN OF WAPPINGER DUTHCES COUNTY, NEW YORK

JOB #: 2607
DATE: 08-10-26
SCALE: AS SHOWN
A-2

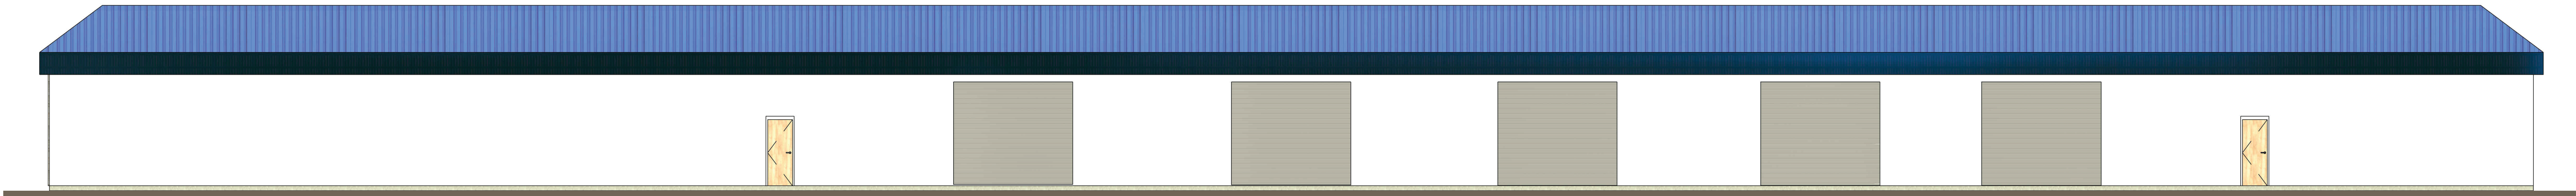


EAST ELEVATION
SCALE: 1" = 20'

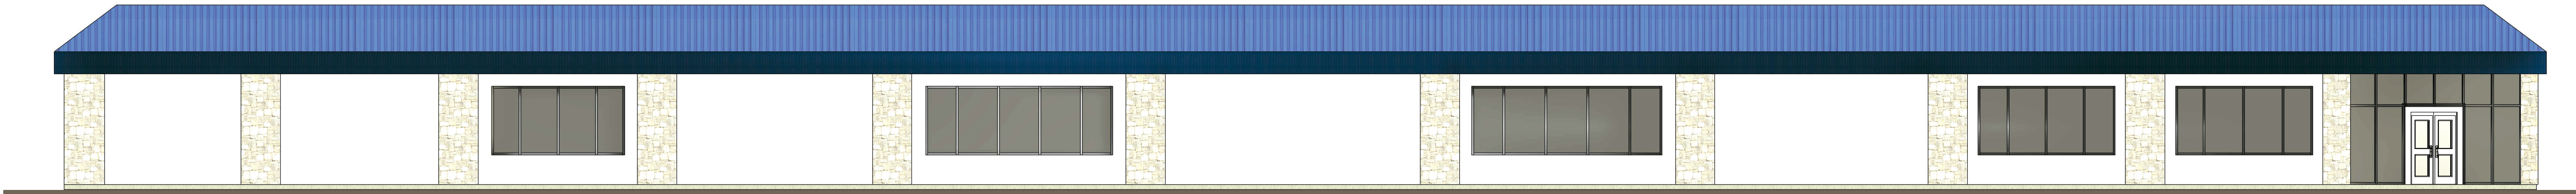

WEST ELEVATION
SCALE: 1" = 20'

REVISIONS	
DATE:	DESCRIPTION:

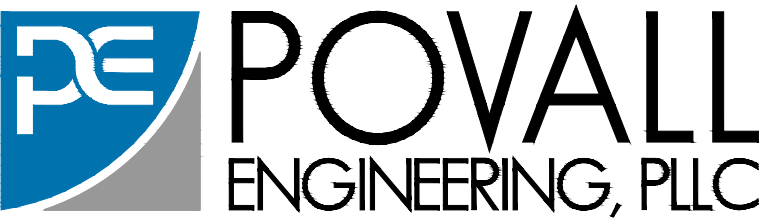


WILLIAM H. POVALL III, P.E.
N.Y.S.P.E. LICENSE #075020


3 NANCY COURT, SUITE 4
WAPPINGERS FALLS, NY 12590

TEL.: (845) 897-8205
FAX: (845) 897-0042

DURANTS EVENT RENTALS		JOB #: 2607
ELEVATION DRAWING		DATE: 08-10-26
TOWN OF WAPPINGER		SCALE: AS SHOWN
DUTHCESS COUNTY, NEW YORK		A-3

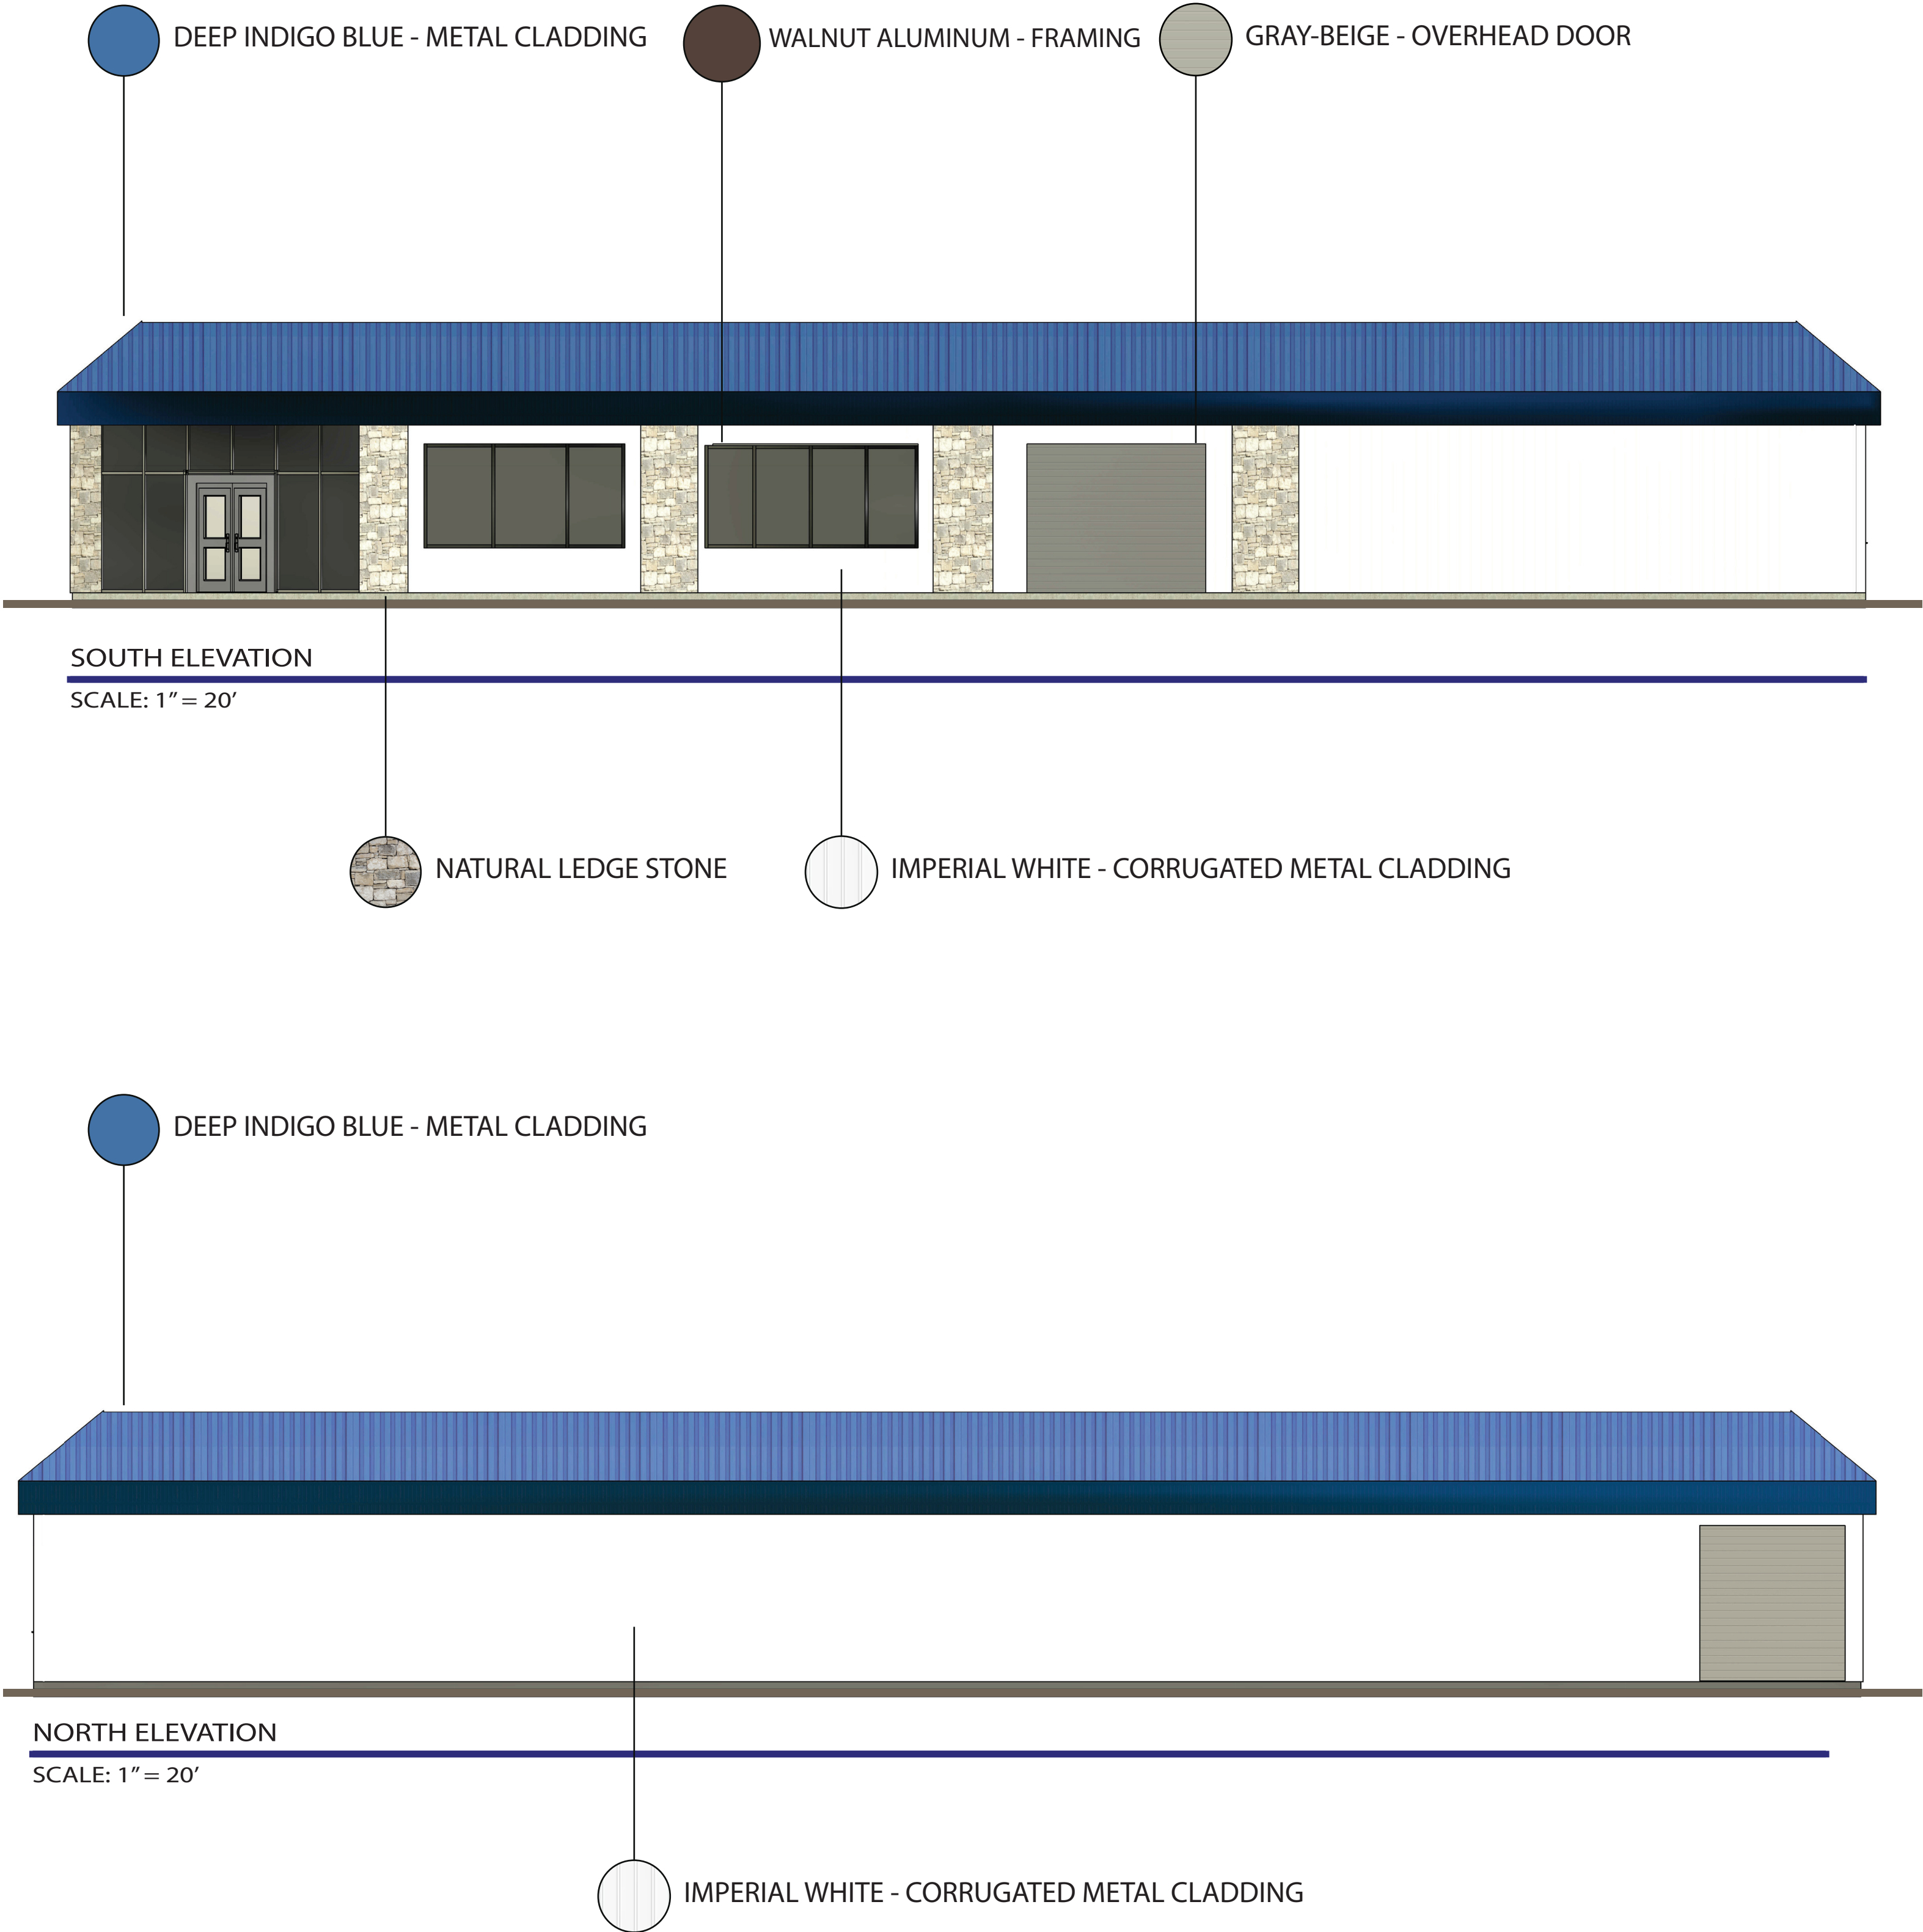

REVISIONS	
DATE:	DESCRIPTION:

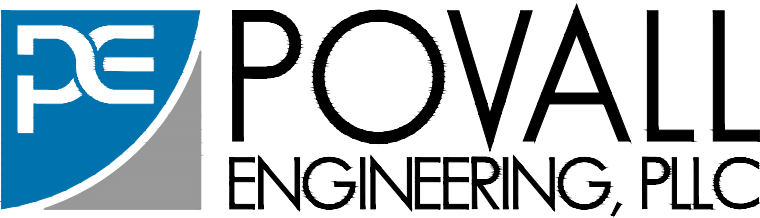


WILLIAM H. POVALL III, P.E.
N.Y.S.P.E. LICENSE #075020

3 NANCY COURT, SUITE 4
WAPPINGERS FALLS, NY 12590

TEL.: (845) 897-8205
FAX: (845) 897-0042

DURANTS EVENT RENTALS	
ELEVATION DRAWING	
TOWN OF WAPPINGER	DUTCHESS COUNTY, NEW YORK

JOB #: 2607
DATE: 08-10-26
SCALE: AS SHOWN
A-4

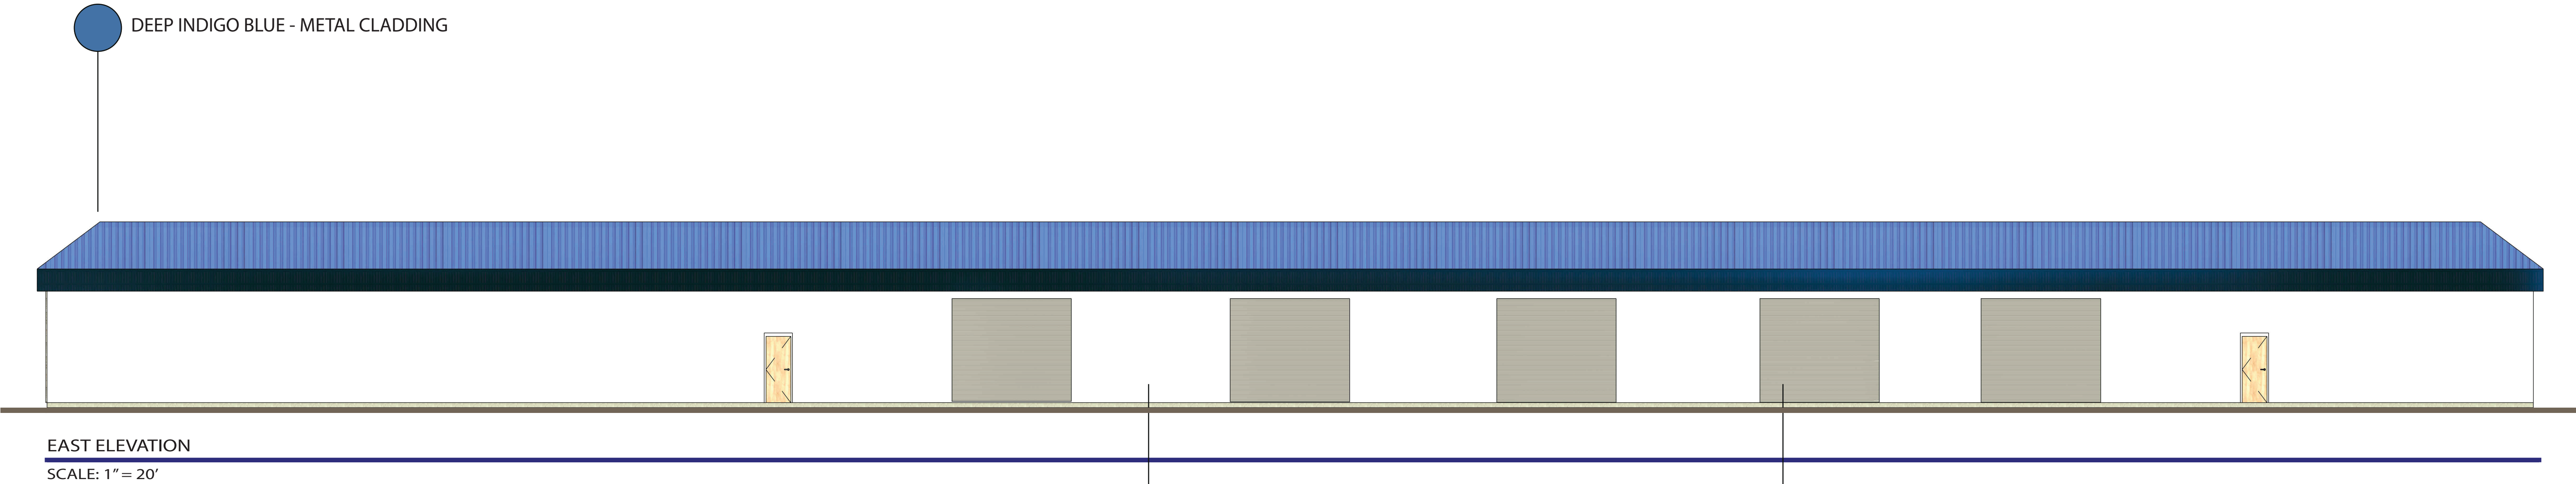

REVISIONS		POVALL ENGINEERING, PLLC	WILLIAM H. POVALL III, P.E. N.Y.S.P.E. LICENSE #075020 3 NANCY COURT, SUITE 4 WAPPINGERS FALLS, NY 12590 TEL.: (845) 897-8205 FAX: (845) 897-0042	DURANTS EVENT RENTALS ELEVATION DRAWING TOWN OF WAPPINGER DUTCHESS COUNTY, NEW YORK	JOB #: 2607
DATE:	DESCRIPTION:				DATE: 08-10-26
					SCALE: AS SHOWN
					A-5