
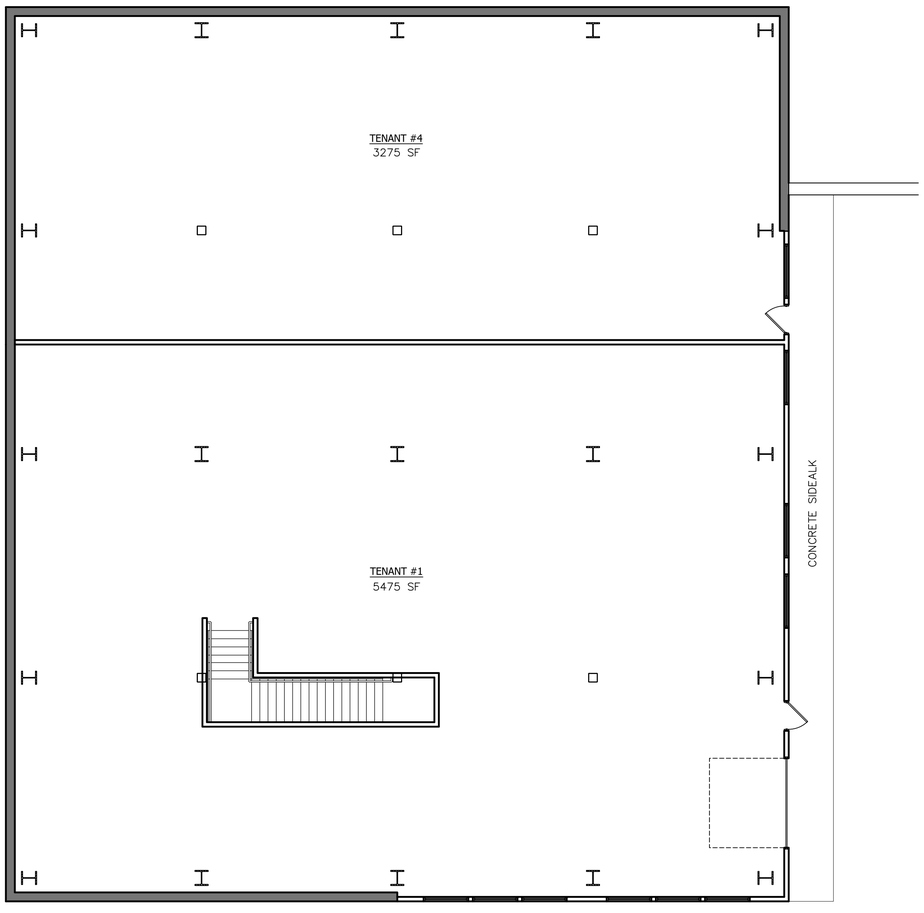


A1 / A100 PROPOSED FIRST FLOOR PLAN
SCALE: 1/8" = 1'-0"

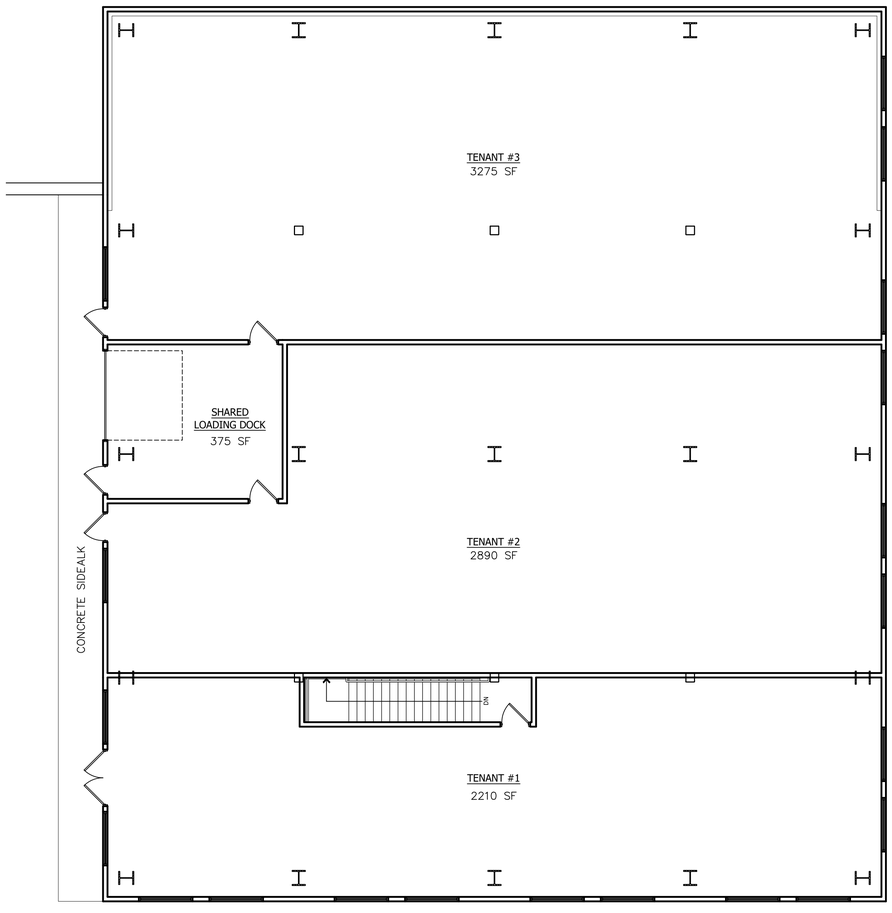

A2 / A100 PROPOSED SECOND FLOOR PLAN
SCALE: 1/8" = 1'-0"

IT IS A VIOLATION OF NEW YORK STATE EDUCATION LAW FOR ANY PERSONS TO ALTER THESE PLANS, SPECIFICATIONS, OR REPORTS IN ANY WAY, UNLESS ACTING UNDER THE DIRECTION OF A LICENSED PROFESSIONAL ENGINEER OR LAND SURVEYOR.

Brian J. Stokosa, PE

STATE OF NEW YORK · BRIAN J. STOKOSA · 083970 · LICENSED PROFESSIONAL ENGINEER

Revisions

Project No. 2026:042


License No. 083970

DAY|STOKOSA ENGINEERING P.C.
3 Van Wyck
Wappingers Falls, New York 12590
(845)-223-3202


PROJECT
JOKER INK
Town of Wappinger — Dutchess County, New York

DRAWING
PROPOSED PLANS

SCALE	DRAWN BY	DRAWING No.
AS NOTED	GPL	A100
DATE	CHECKED BY	
11-02-26	BJS	

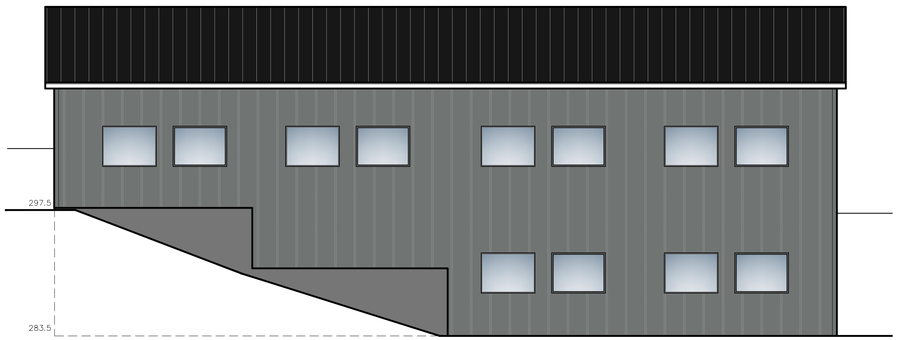


A1 A100 **PROPOSED FRONT ELEVATION**
SCALE: 1/8" = 1'-0"

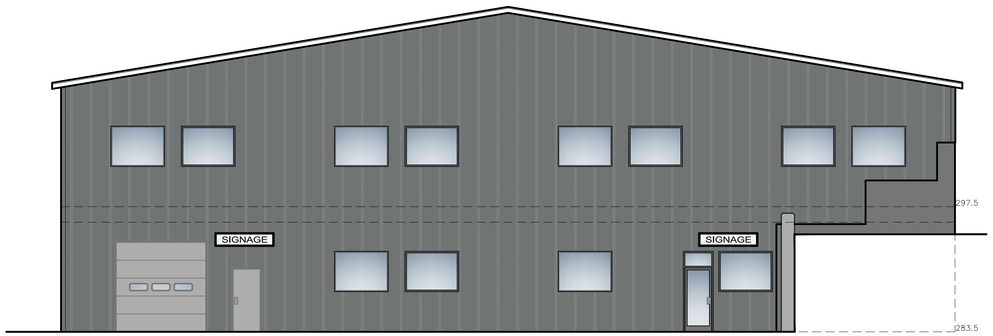


A3 A100 **PROPOSED RIGHT SIDE ELEVATION**
SCALE: 1/8" = 1'-0"

MATERIALS LIST

Roof: Standing Seam in Black
Siding: Gray metal
Windows: Exterior cladding in Black
Door Trim: Painted Black
Suite Entry Doors: Black Aluminum & Glass
Utility Entry Doors: Painted Gray

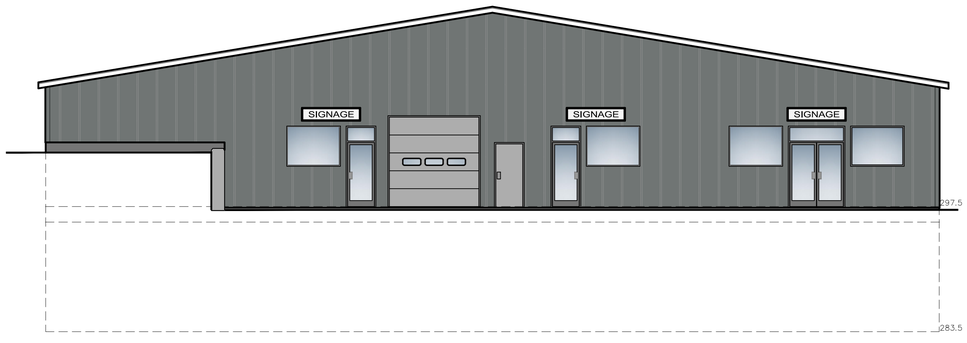

A2 A100 **PROPOSED LEFT SIDE ELEVATION**
SCALE: 1/8" = 1'-0"

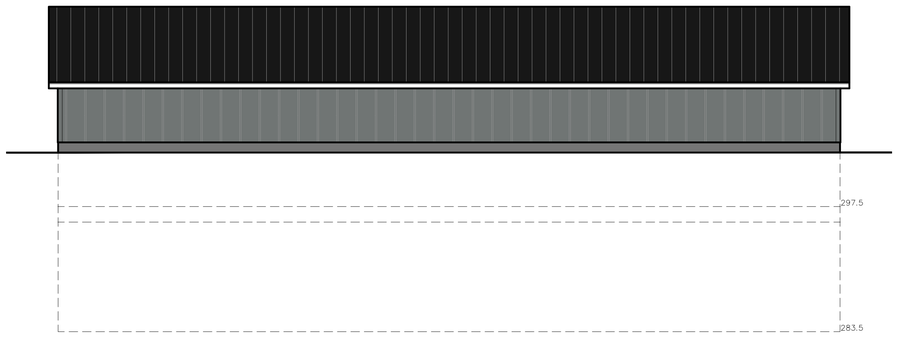

A4 A100 **PROPOSED REAR ELEVATION**
SCALE: 3/16" = 1'-0"

IT IS A VIOLATION OF NEW YORK STATE EDUCATION LAW FOR ANY PERSONS TO ALTER THESE PLANS, SPECIFICATIONS, OR REPORTS IN ANY WAY, UNLESS ACTING UNDER THE DIRECTION OF A LICENSED PROFESSIONAL ENGINEER OR LAND SURVEYOR.

Brian J. Stokosa, PE

STATE OF NEW YORK BRIAN J. STOKOSA 083970 LICENSED PROFESSIONAL ENGINEER

Revisions

Project No. 2026:042

License No. 083970

DAY|STOKOSA ENGINEERING P.C.
3 Van Wyck
Wappingers Falls, New York 12590
(845)-223-3202

PROJECT
JOKER INK
Town of Wappinger Dutchess County, New York

DRAWING
PROPOSED ELEVATIONS

SCALE	DRAWN BY	DRAWING No.
AS NOTED	GPL	A101
DATE	CHECKED BY	
11-02-26	BJS	