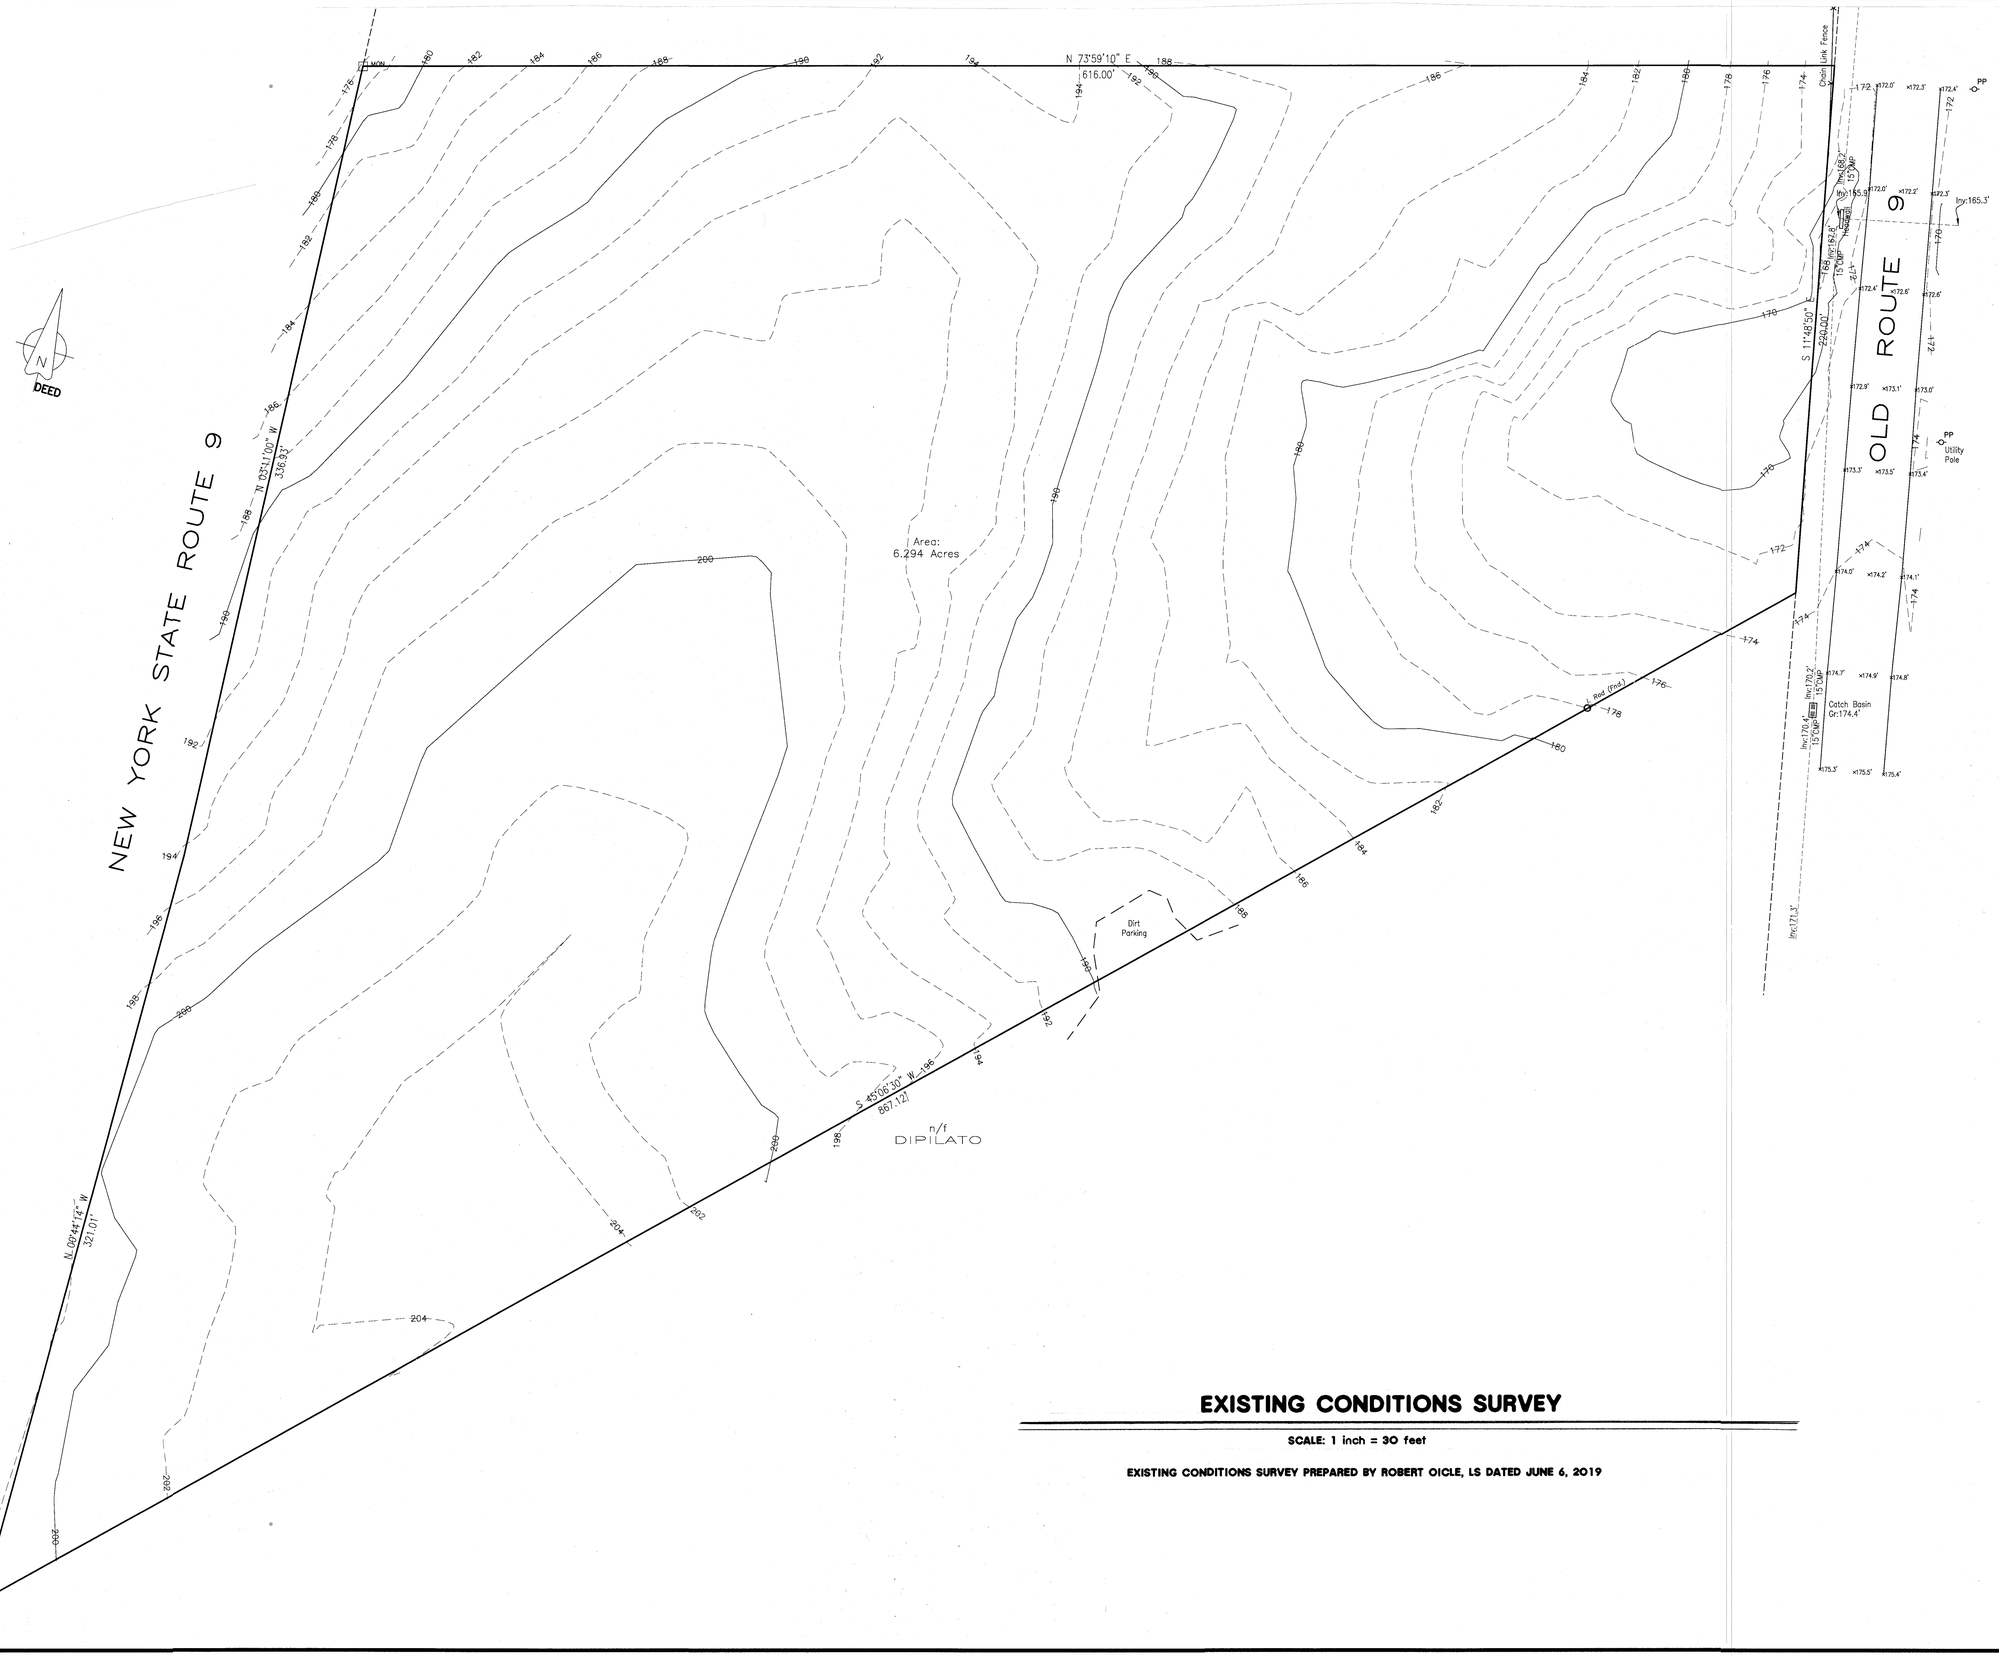

EXISTING CONDITIONS SURVEY

SCALE: 1 inch = 30 feet

EXISTING CONDITIONS SURVEY PREPARED BY ROBERT OICLE, LS DATED JUNE 6, 2019

REVISIONS	BY

ALFRED A. CAPPELLI Jr., AIA
ARCHITECT
1136 ROUTE 9 WAPPINGERS FALLS, N.Y. 12590
Phone: (845) 632-6500
acappe2102@aol.com

PROPOSED LIQUID PROPANE STORAGE FACILITY
DOWNEY ENERGY
OLD ROUTE 9 TOWN OF WAPPINGER, NY

EXISTING CONDITIONS SURVEY

DATE	FEB. 20, 2020
SCALE	1" = 30'
DRAWN	AC
JOB	19-013
SHEET	S-2
OF	SHEETS

GS DIRECT