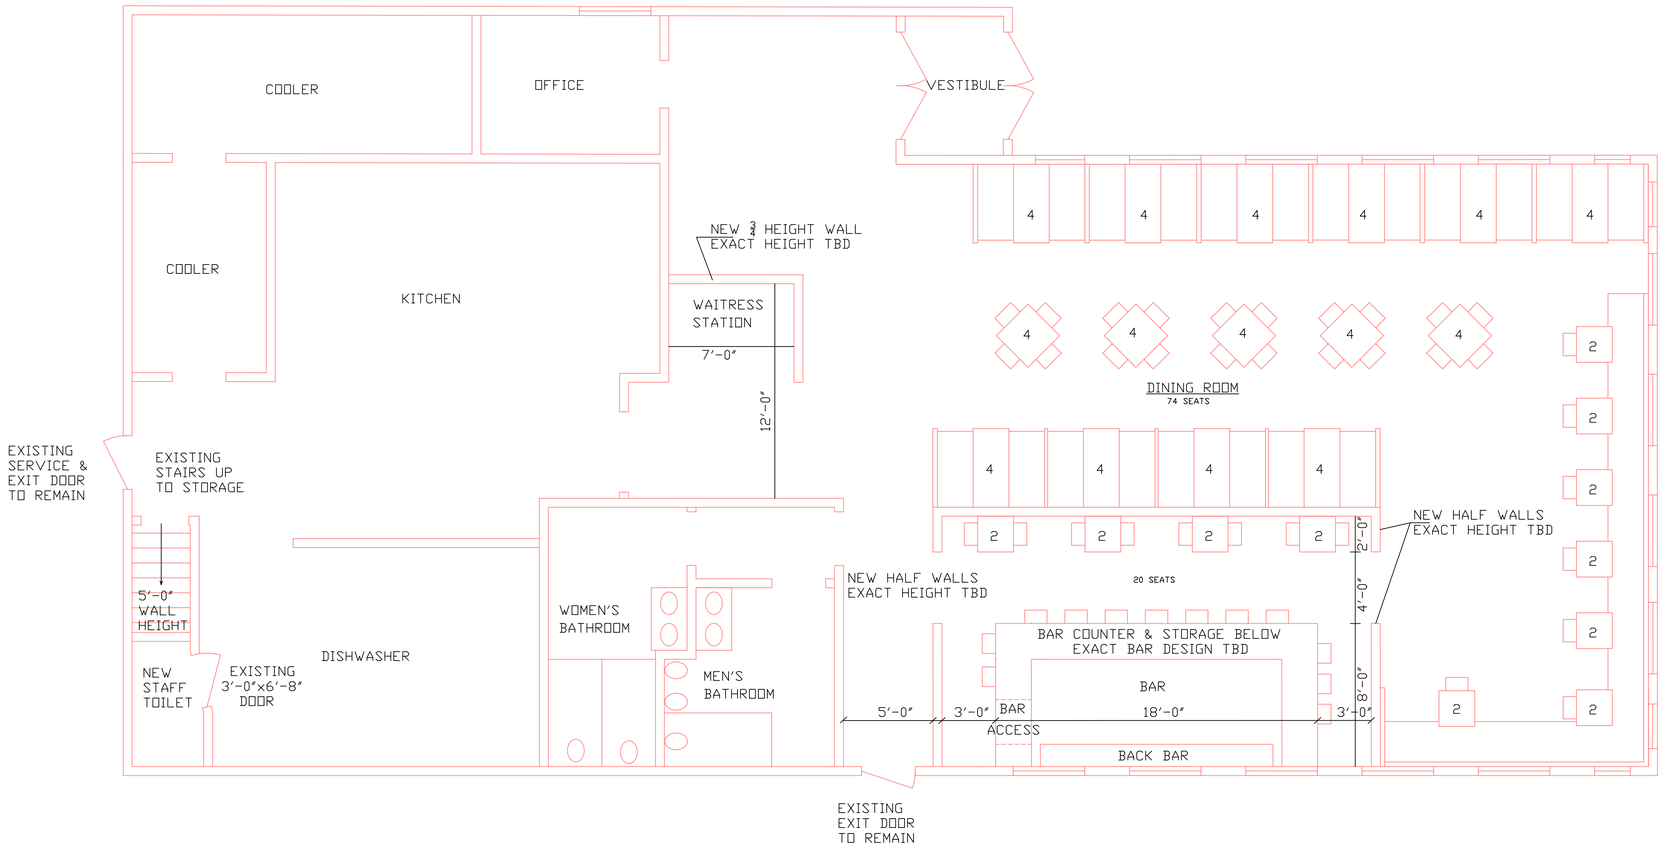

EXISTING FLOOR PLAN

EXISTING DINING SEATING: 82 SEATS
EXISTING BAR SEATING: 12 SEATS
TOTAL SEATING: 94 SEATS

GRAPHIC SCALE

4 0 2 4 8 16

(IN FEET)
1 inch = 4 ft.

General Notes

UNAUTHORIZED ALTERATIONS OR ADDITIONS TO THIS DRAWING IS A VIOLATION OF SECTION 7209(2) OF NYS EDUCATION LAW.

No.	Revision/Issue	Date
3		
2	TOWN ENGINEER COMMENTS	9/12/25
1	TOWN PLANNER COMMENTS	8/15/25

JEFFREY A. ECONOM, P.E.
CONSULTING ENGINEER
48 LOGANBERRY COURT
HOPEWELL JUNCTION, N.Y. 12533
PHONE: (845) 554-8442
EMAIL: jaeconom@optonline.net

EXISTING FLOOR PLAN
for
CASA AMIGOS 2 RESTUARANT
1515 NYS ROUTE 9
WAPPINGER, NY 12590
TOWN OF WAPPINGER, DUTCHESS COUNTY

Project
c:\jobs\25-11\CASA AMIGOS 2 SITE PLAN.dwg

Date
06/12/25

Scale
AS NOTED

Sheet
EX_FP