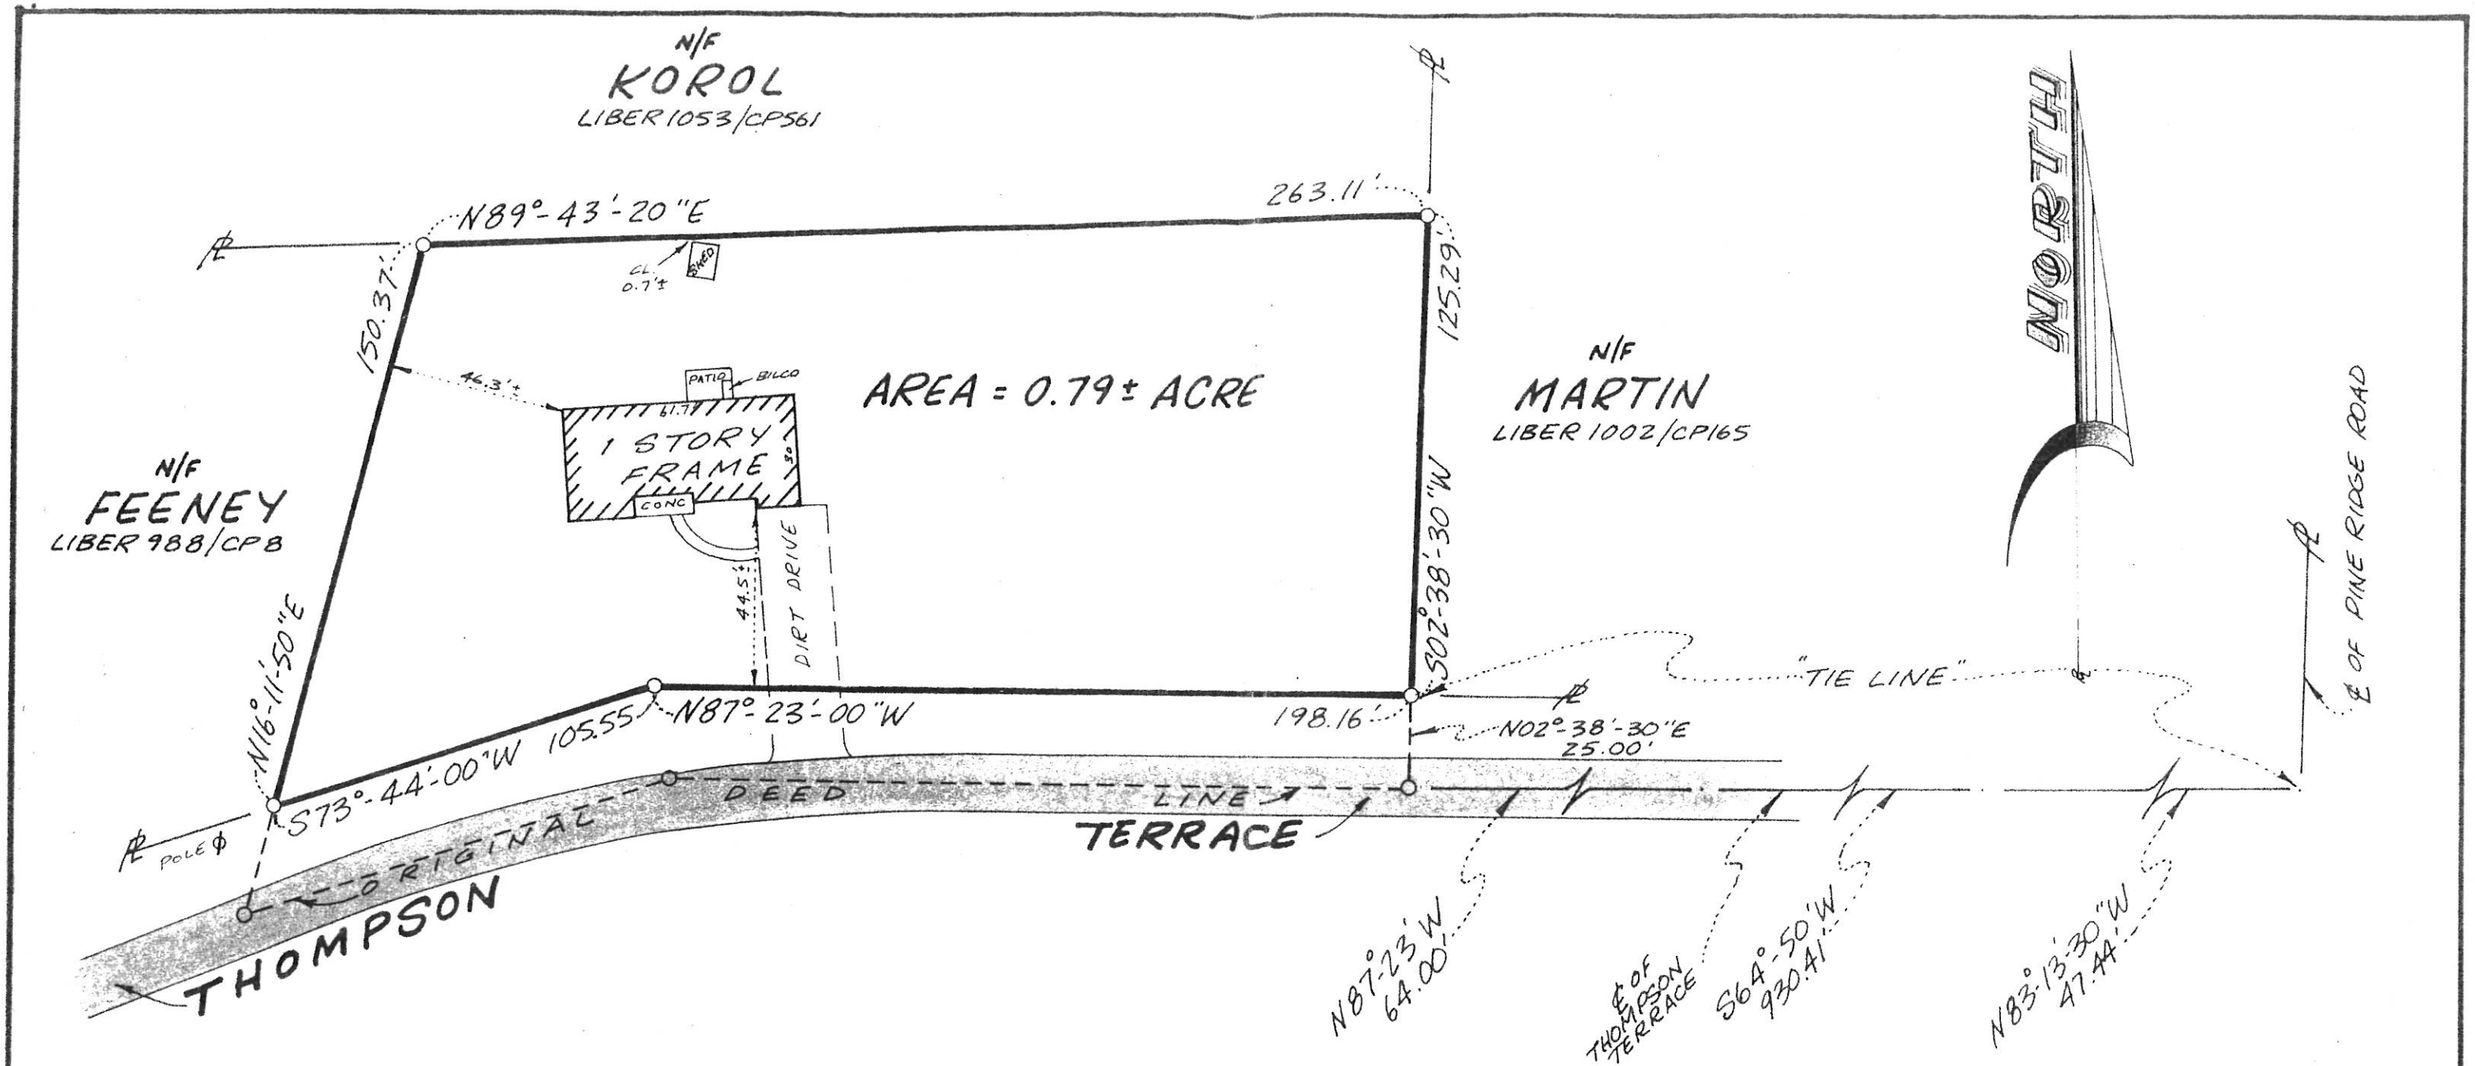

MAP OF SURVEY
FOR
GENE ANN MACKSON

TOWN OF WAPPINGER
SCALE: 1" = 40'

DUTCHESS COUNTY, N.Y.
JUNE 11, 1984

IT IS HEREBY CERTIFIED THAT THIS SURVEY WAS PREPARED IN ACCORDANCE WITH THE EXISTING CODE OF PRACTICE FOR LAND SURVEYS ADOPTED BY THE NEW YORK STATE ASSOCIATION OF PROFESSIONAL LAND SURVEYORS, INC.

JOB No. 84:190B

CERTIFIED TO:

I.B.M. POUGHKEEPSIE EMPLOYEES FEDERAL CREDIT UNION
COMMONWEALTH LAND TITLE INSURANCE CO.
GENE ANN MACKSON

PETER R. HUSTIS, L.L.S.

33 HENRY STREET • BEACON - NEW YORK
828 BROADWAY • NEWBURGH - NEW YORK

LICENSED LAND SURVEYOR
PETER R. HUSTIS
49205
STATE OF NEW YORK